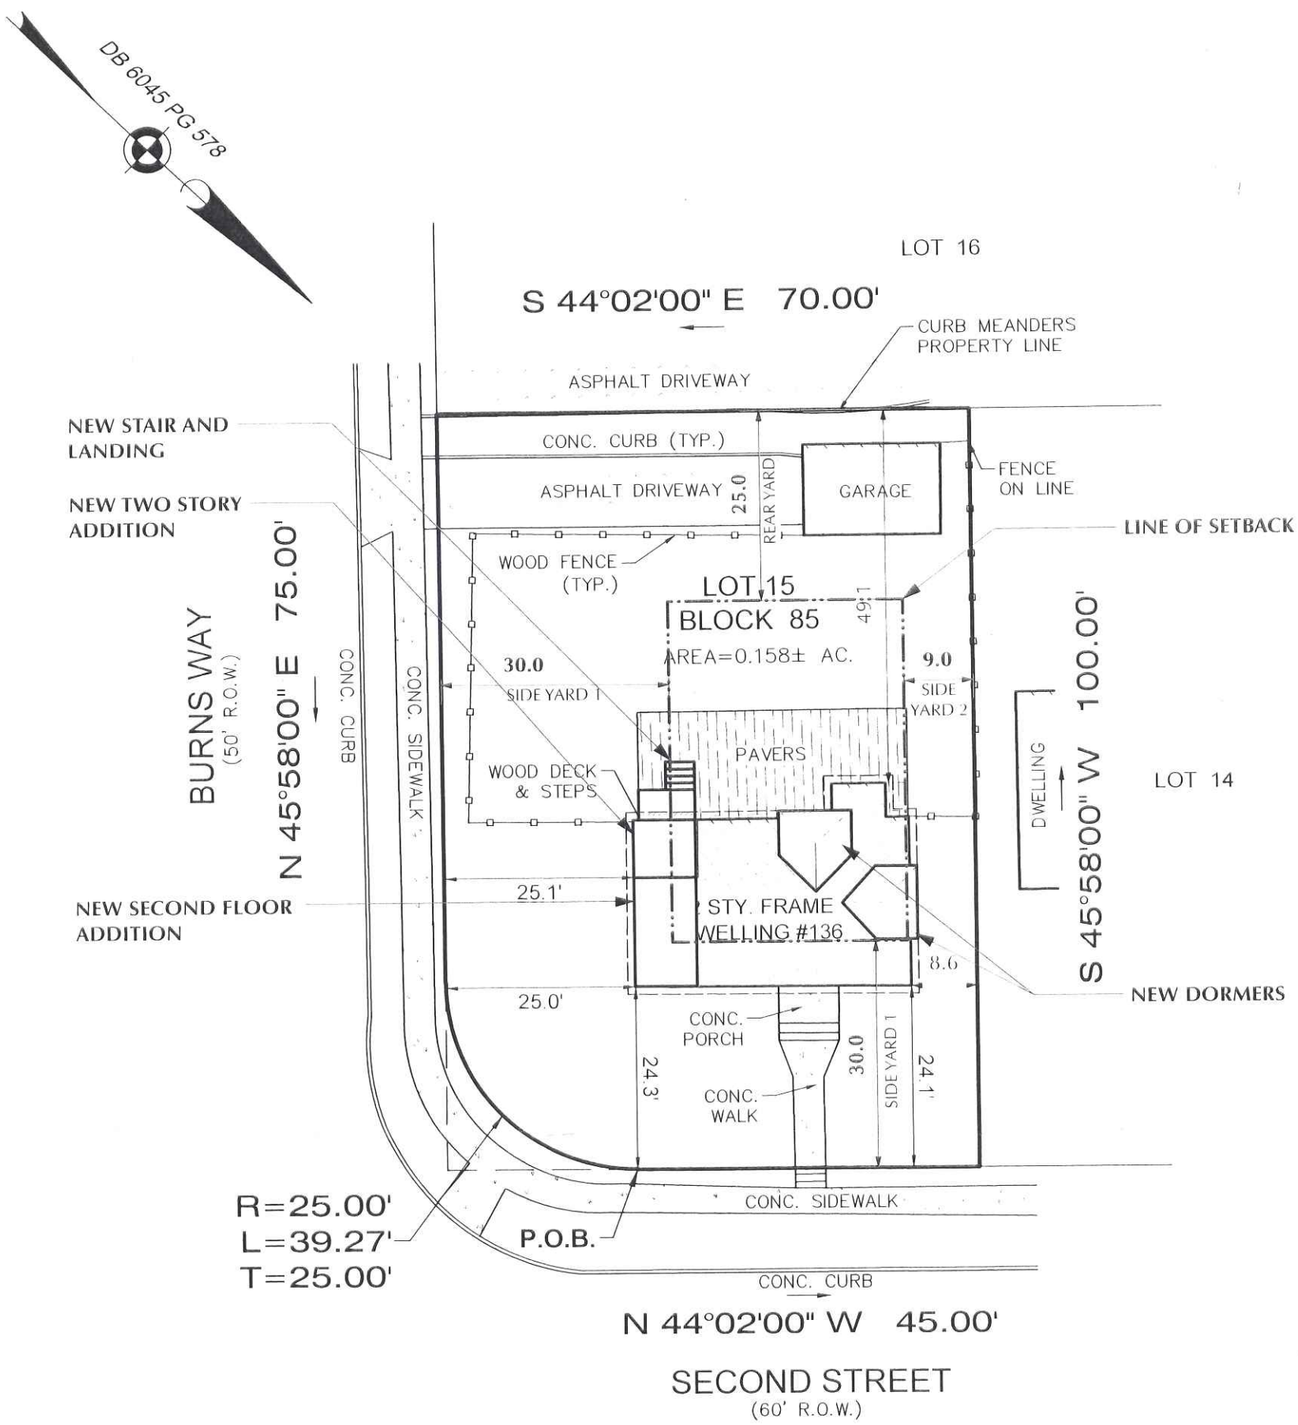


PREPARED FOR: *JONATHAN R. WEINSTEIN AND GABRIELLE ROSEN*

TITLE INSURER: *DEMOCRACY TITLE AGENCY (D52068)*
FIDELITY NATIONAL TITLE INSURANCE COMPANY

MORTGAGE HOLDER: *GUARANTEED RATE AFFINITY, INC.,*
its successors and/or assigns, as their interest may appear.

BUYER'S ATTORNEY: *MARTIN BRODSKY, Esquire*
BRODSKY & BRODSKY, LLC

IMPORTANT NOTES, PLEASE REVIEW:

- I DECLARE THAT, TO THE BEST OF MY PROFESSIONAL KNOWLEDGE AND BELIEF, THIS MAP OR PLAN MADE ON 8/30/20 BY ME OR UNDER MY DIRECT SUPERVISION IS IN ACCORDANCE WITH THE RULES AND REGULATIONS PROMULGATED BY THE STATE BOARD OF PROFESSIONAL ENGINEERS AND LAND SURVEYORS.
- THIS SURVEY DOES NOT PURPORT TO IDENTIFY BELOW GROUND ENCROACHMENTS, UTILITIES, SERVICES LINES OR STRUCTURES, WETLANDS, OR RIPARIAN RIGHTS. NO ATTEMPT WAS MADE TO DETERMINE IF ANY PORTION OF THE PROPERTY IS CLAIMED BY THE STATE OF NEW JERSEY AS TIDELANDS. ENVIRONMENTALLY SENSITIVE AREAS, IF ANY ARE NOT LOCATED BY THIS SURVEY.
- OFFSET DIMENSIONS FROM STRUCTURES TO PROPERTY LINES SHOWN HEREON ARE NOT TO BE USED TO REESTABLISH PROPERTY LINES.
- THIS SURVEY IS SUBJECT TO CONDITIONS WHICH AN ACCURATE TITLE SEARCH MIGHT DISCLOSE, SUBJECT TO RESTRICTIONS AND EASEMENTS RECORDED AND/OR UNRECORDED.
- BUILDING SETBACK LINES SHOWN HEREON ARE FROM RECORDED DEEDS AND FILED MAPS AND MAY NOT REFLECT CURRENT ZONING REQUIREMENTS.
- PROPERTY CORNERS HAVE NOT BEEN SET AS PER CONTRACTUAL AGREEMENT. (N.J.A.C. 13:40-5.1(D))

DB 6045 PG 578

CERTIFICATE OF AUTHORIZATION: 24GA28229800

MORGAN engineering & surveying

P.O. BOX 5232
TOMS RIVER, N.J. 08754
TEL: 732-270-9690
FAX: 732-270-9691

www.morganengineeringllc.com

DAVID J. VON STEENBURG
PROFESSIONAL LAND SURVEYOR
N.J. LIC. No. 34500

SURVEY OF PROPERTY

LOT 15 **BLOCK 85**

BOROUGH OF FANWOOD

COUNTY OF UNION **NEW JERSEY**

Scale:	Drawn By:	Date:	JOB #	CAD File #	Sheet #
1"=20'	NR	8/30/20	20-09228	20-09228NR	1 OF 1